A.F.E. No.	Date comp.	Description of change
883	4-23-21	Reconst. of Br. No. 139
39318	12-31-47	Remove Tr. Bridge 134.
37605	6-16-48	Construction of Trks. 193-A and 193-B.
40181	4-9-51	Retire Trks. "193-A and "193-B
42845	5-14-52	Extend line "193-1 241' Cut 11 Deck "193
48545	3-22-56	Replace pipe at 3627+20 with 39"-26" Cor. Metal Pipe
50501	3-18-58	C.A. Construction - Retire Trk. 193
60449	5-18-67	Const. of passing track "A"

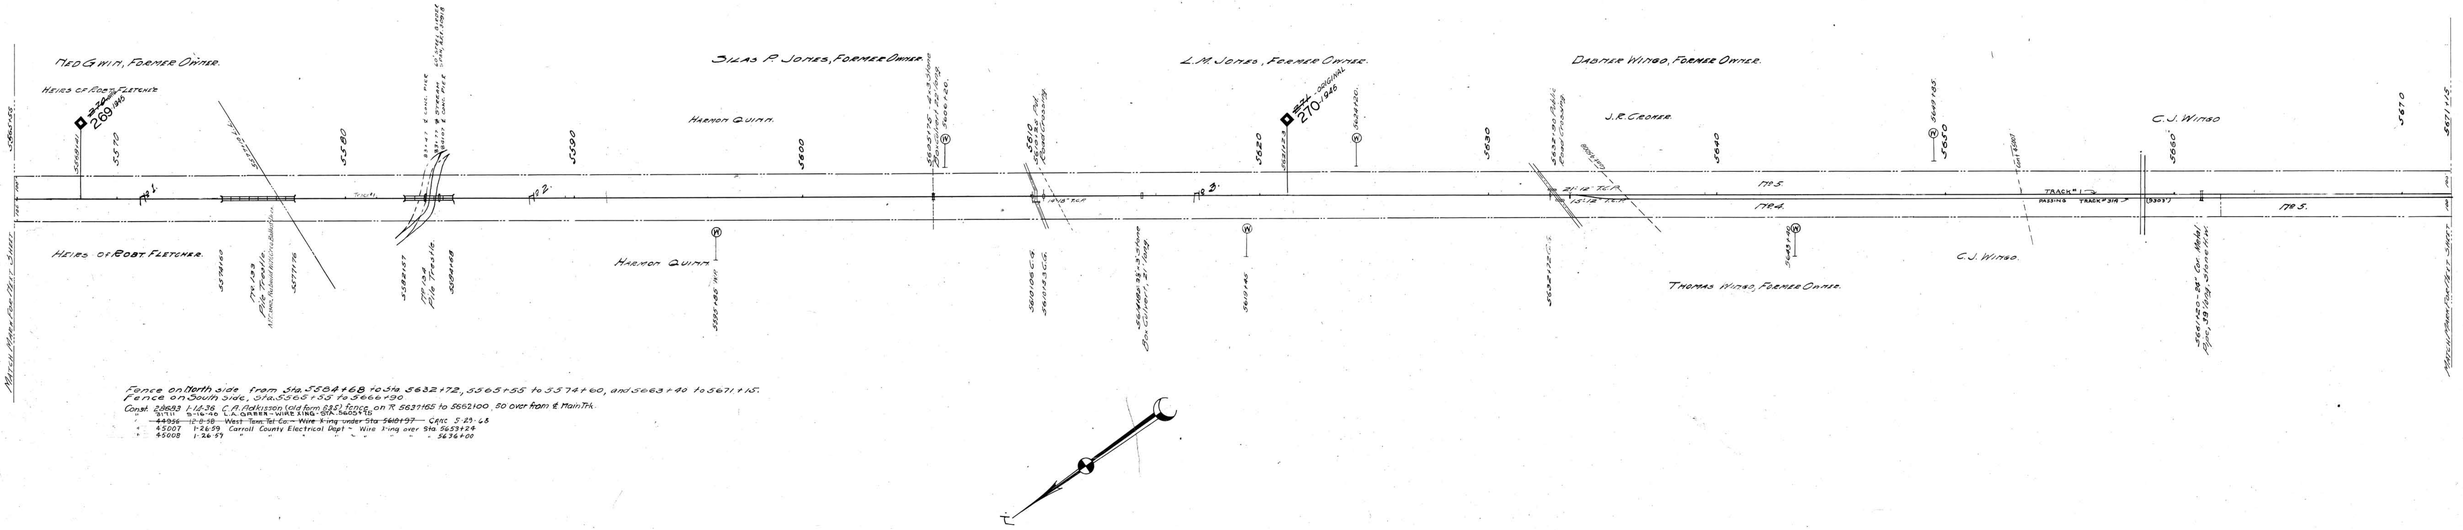

Fence on North side from Sta. 5584+68 to Sta. 5632+72, 5365+55 to 5374+60, and 5663+90 to 5671+15.
Fence on South side, Sta. 5260+85 to Sta. 5466+90.
Const. 2/8/63 1-16-36 C.A. Adkisson (old from GSL) fence on R. 5639+65 to 5662+00 .50 over from E. Main Trk.
" 3/11 9-14-40 L.A. GARBER - WIRE FENCING - STA. 5405+10
" ~~44956~~ 10-8-58 West Tenn Tel Co — Wire 1 ring under Sta. ~~5401+97~~ — Canc. 5-29-68
" 45007 1-26-59 Carroll County Electrical Dept ~ Wire 1 ring over Sta. 5653+24
" 45008 1-26-59 " " " " " " " 5674+00

Sheet 119.54 of 111 of Memphis Line from survey station 5365+55 to survey station 5671+15

Valuation Engineer

RIGHT OF WAY AND TRACK MAP
LOUISVILLE AND NASHVILLE R. R. CO.
MEMPHIS LINE
STATION 5565+55 TO STATION 5671+15
SCALE 1 INCH = 200 FT.

OFFICE OF CHIEF ENGINEER
LOUISVILLE, KY.

009-037

V. 25 54.

25-54.

CARROLL COUNTY, TENN.